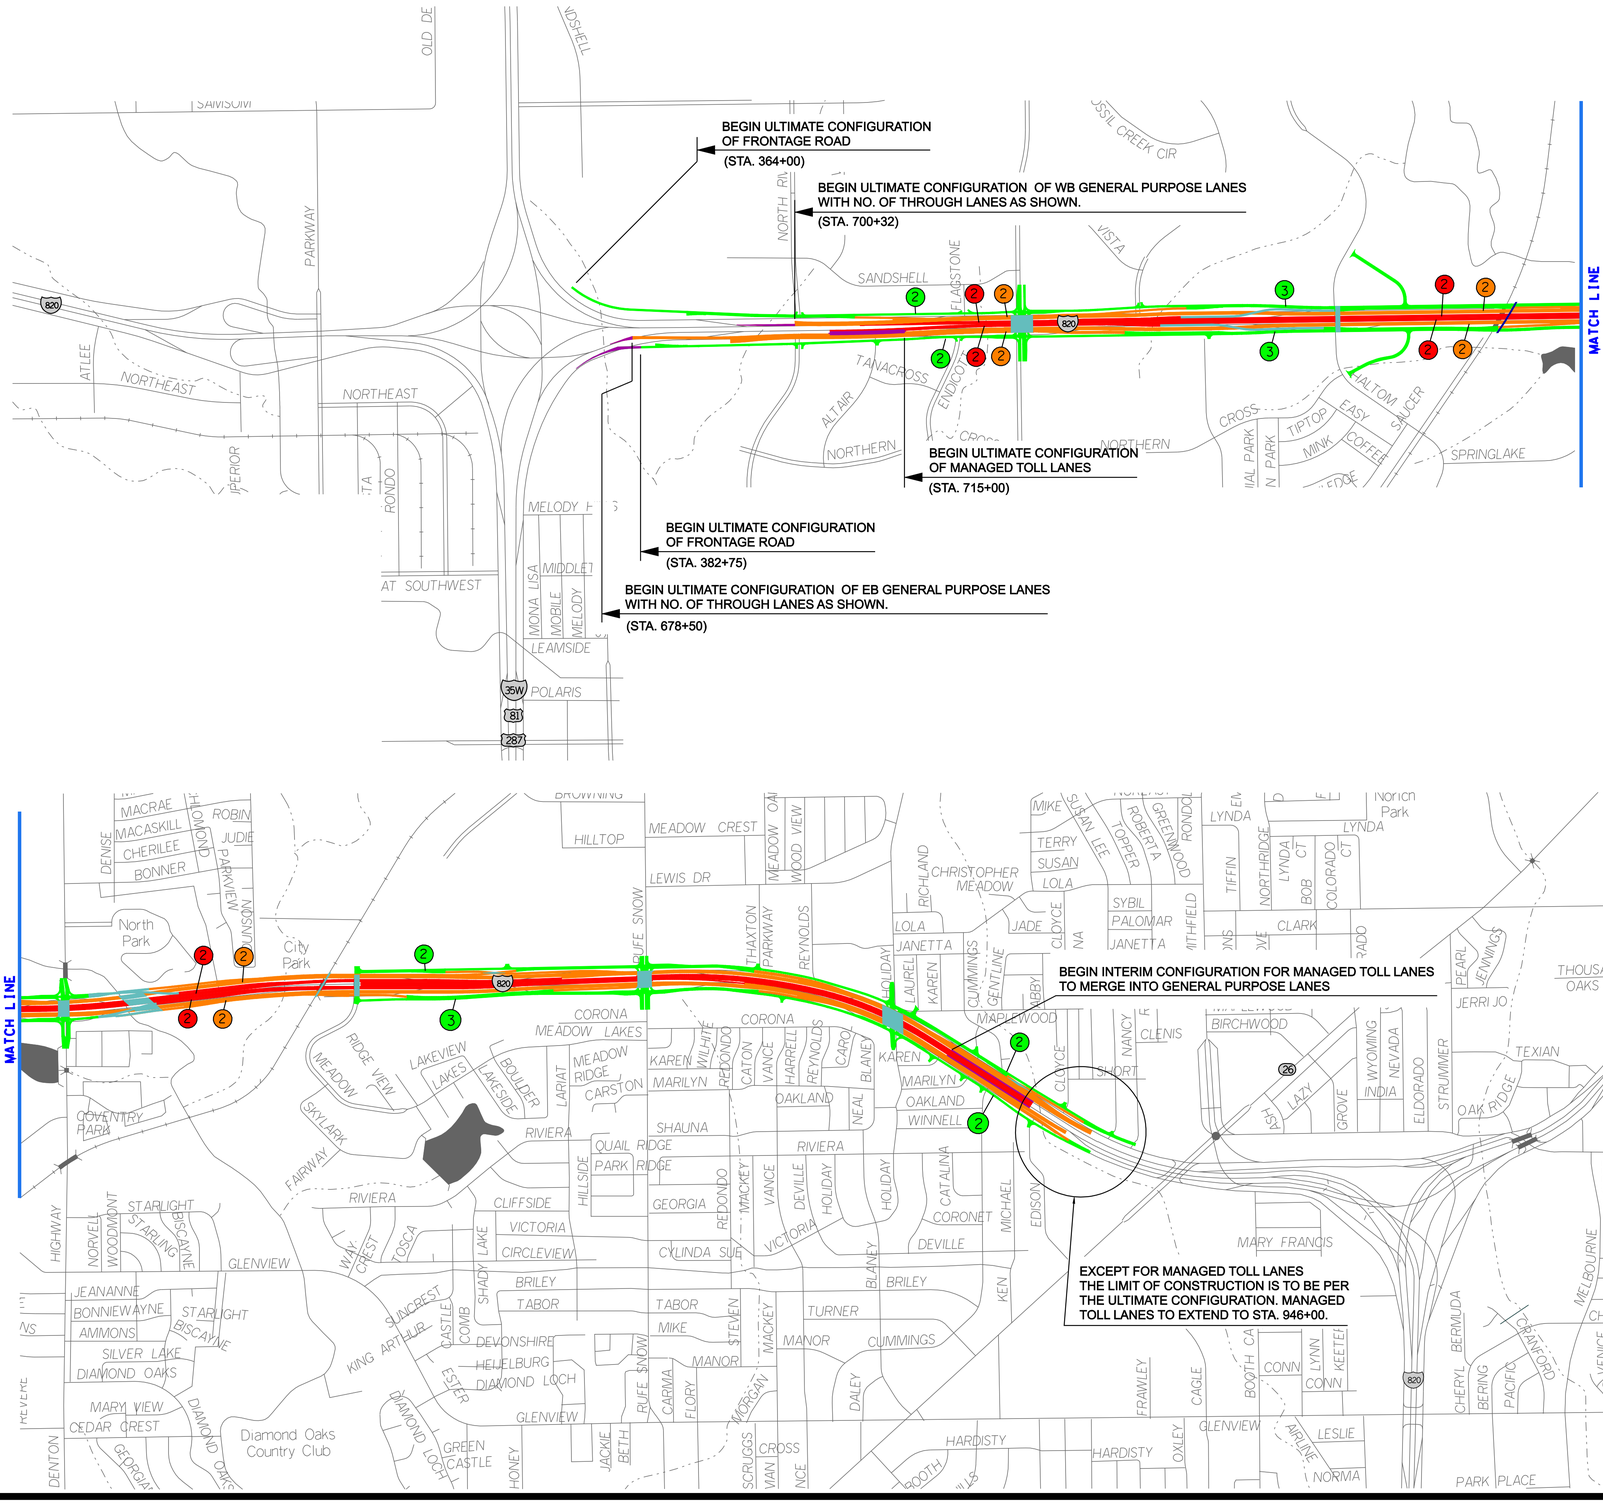

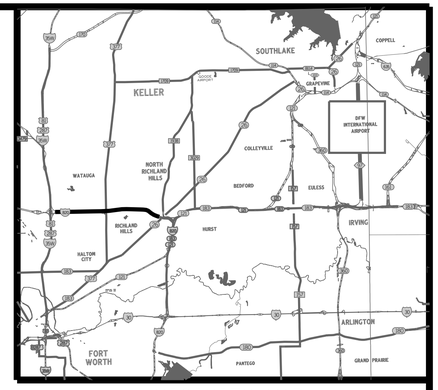

VICINITY MAP

0 1000 2000

SCALE: 1" = 2000'

LEGEND

- GENERAL PURPOSE LANES, RAMPS
- MANAGED LANES
- FRONTAGE RD./CROSS ST.
- BRIDGES
- INTERIM TRANSITIONS
- (2) No. LANES GENERAL PURPOSE
- (2) No. LANES MANAGED
- (2) No. LANES FRONTAGE

* INTERIM CONFIGURATION TRANSITIONS TO BE DETERMINED BY DEVELOPER TO TIE INTO EXISTING FACILITIES.

TEXAS DEPARTMENT OF TRANSPORTATION

NORTH TARRANT EXPRESS PROJECT

EXHIBIT N-01A

MANDATORY PROPOSAL SCOPE PLAN LIMIT

1 OF 1 $DATE$