TEXAS DEPARTMENT OF TRANSPORTATION

DALLAS DISTRICT

JAMES K. SELMAN, P.E. - DISTRICT ENGINEER

DESIGN SCHEMATIC

IH 35E/US 67

DALLAS COUNTY

US 67: FROM FM 1382 TO SOUTH OF IH 20
CSJ: 0263-02-044
US 67: FROM SOUTH OF IH 20 TO IH 35E
CSJ: 0251-03-030
IH 35E: FROM IH 20 TO US 67
CSJ: 0442-02-XXX
IH 35E: FROM US 67 TO SOUTH OF IH 30 (EIGHTH STREET)
CSJ: 0196-03-XXX
IH 35E: FROM IH 30 TO REUNION BLVD
CSJ: 0196-03-269
PROJECT LENGTH - 23.44 MILES

HIGHWAY CLASSIFICATION
URBAN FREEWAY

NOT INTENDED FOR CONSTRUCTION OR ROW/ROW PURPOSES

SCALE (HORIZ):

SCALE (VERT):

PROJECTION SYSTEM: TEXAS STATE PLANE COORDINATE SYSTEM, NAD 83 (2011) DATUM, US SURVEY FEET

TABLE OF CONTENTS

ROLL

PLAN

S-B

SHEET 8 OF 8

LINK T. EMMEL & ASSOCIATES, INC.
Texas Registered Engineering Firm F-2312
Fortern Building, Dallas, Texas 75234 - 214-979-1144
Texas Registered Surveying Firm 100708-00
DATA ACCURACIES ON REVERSE

Texas Department of Transportation
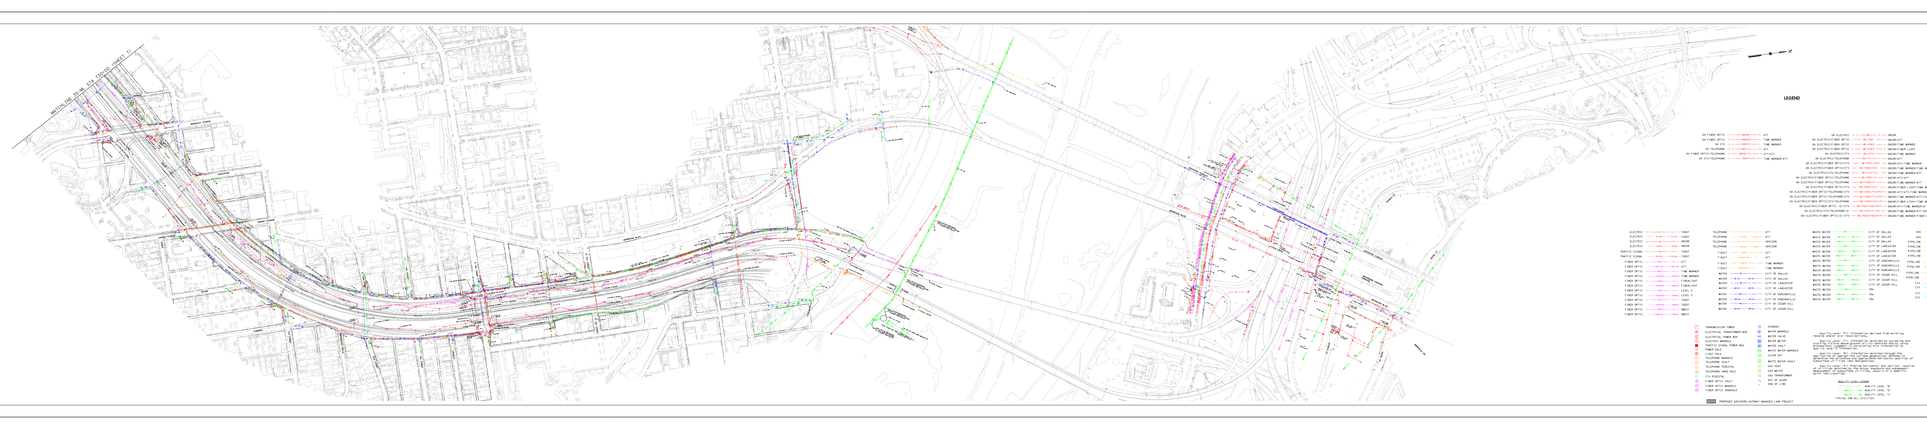
©2015 by Texas Department of Transportation
All rights reserved