

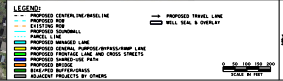


MATCHLINE STA. 3098+00

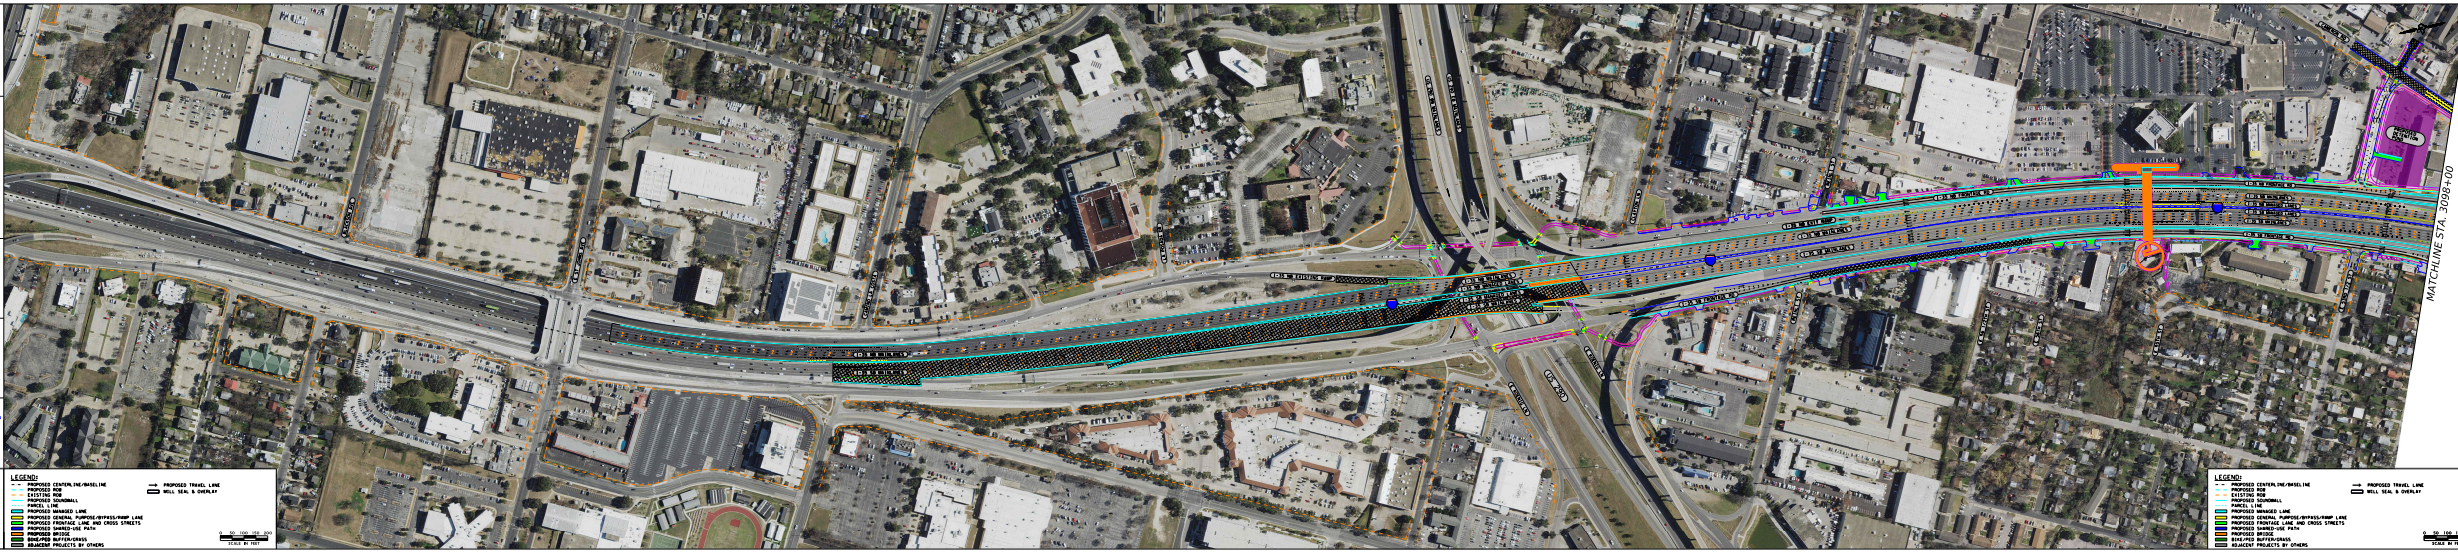

MATCHLINE STA. 3151+00

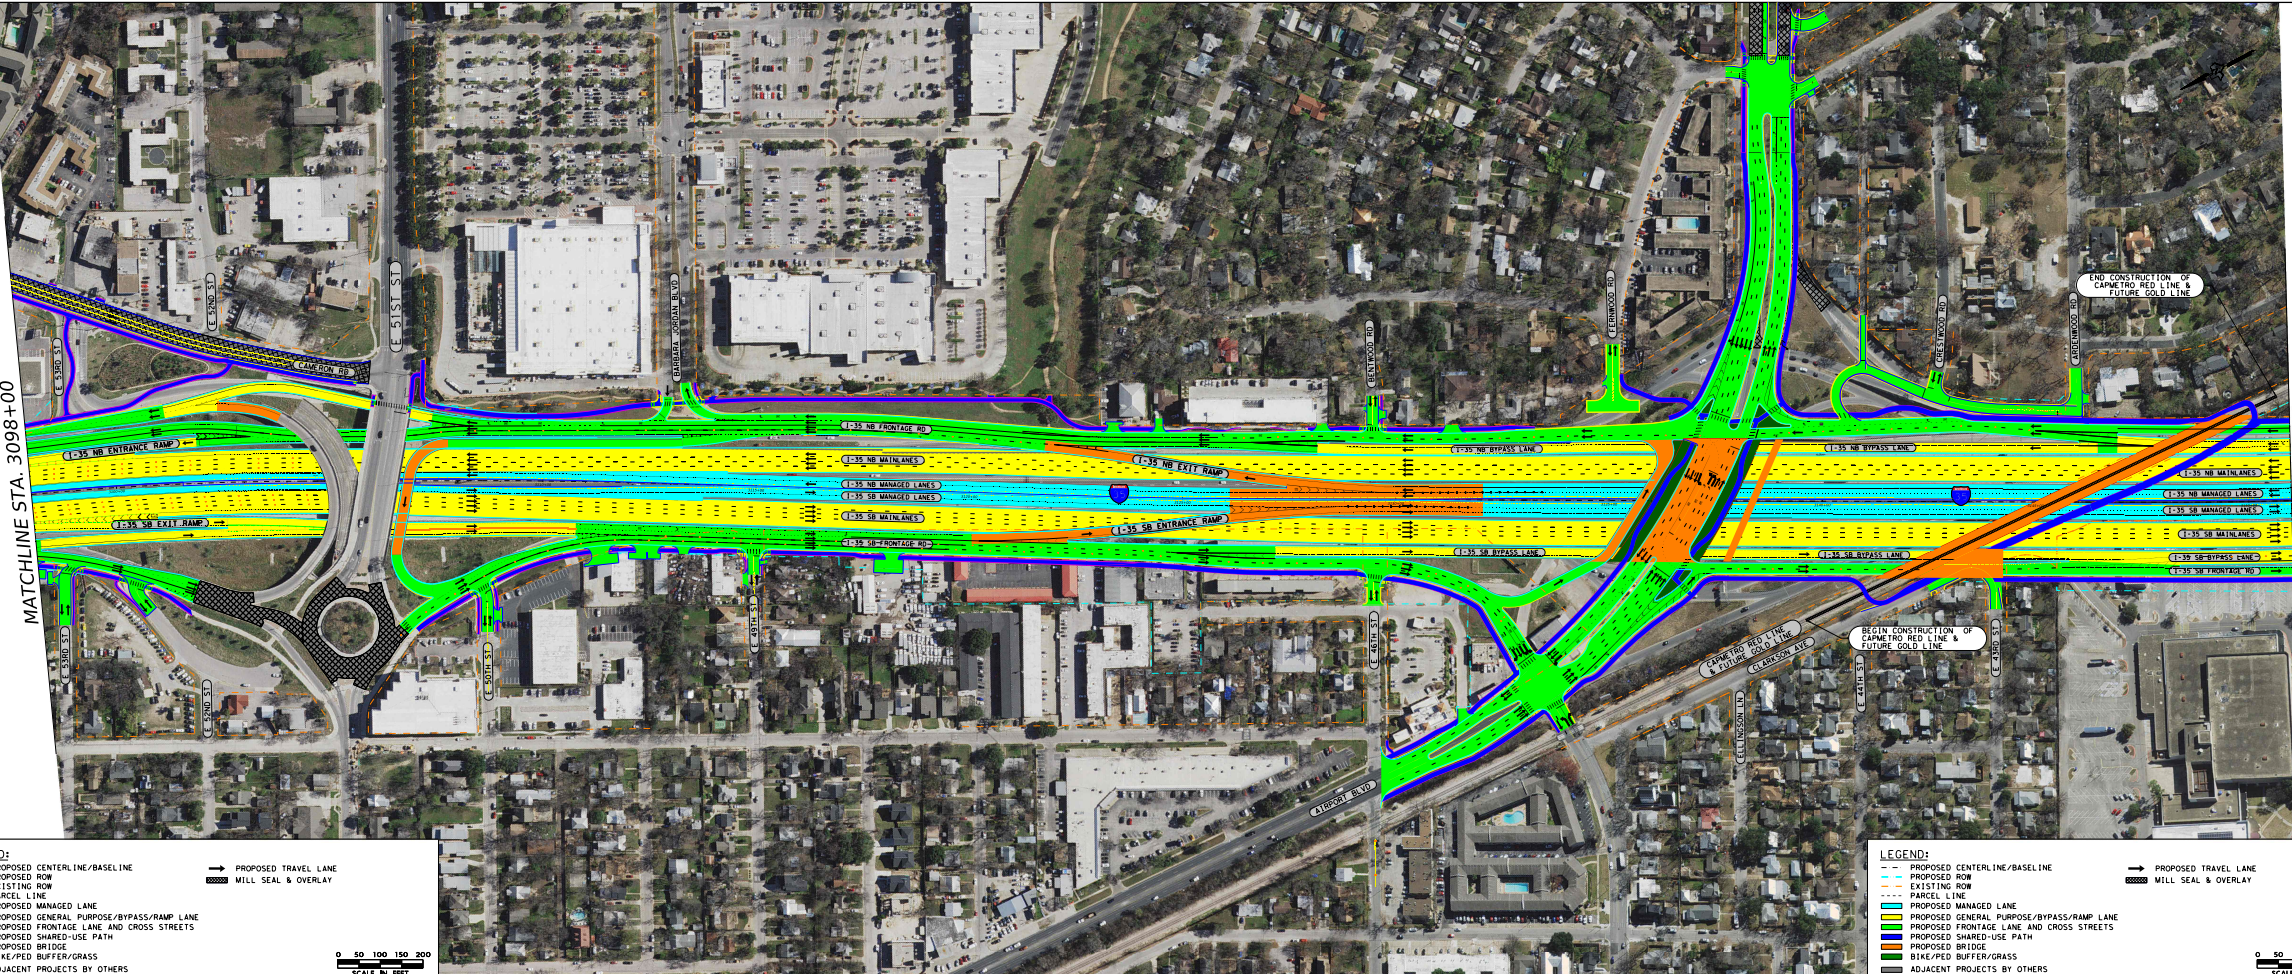

MATCHLINE STA. 3098+00

LEGEND:

- PROPOSED CENTERLINE/BASELINE
- PROPOSED ROW
- EXISTING ROW
- PARCEL LINE
- PROPOSED MANAGED LANE
- PROPOSED GENERAL PURPOSE/BYPASS/RAMP LANE
- PROPOSED FRONTAGE LANE AND CROSS STREETS
- PROPOSED SHARED-USE PATH
- PROPOSED BRIDGE
- BIKE/PEDESTRIAN BUFFER/GRASS
- ADJACENT PROJECTS BY OTHERS

→ PROPOSED TRAVEL LANE
 MILL SEAL & OVERLAY

0 50 100 150 200
 SCALE IN FEET

LEGEND:

- PROPOSED CENTERLINE/BASELINE
- PROPOSED ROW
- EXISTING ROW
- PARCEL LINE
- PROPOSED MANAGED LANE
- PROPOSED GENERAL PURPOSE/BYPASS/RAMP LANE
- PROPOSED FRONTAGE LANE AND CROSS STREETS
- PROPOSED SHARED-USE PATH
- PROPOSED BRIDGE
- BIKE/PEDESTRIAN BUFFER/GRASS
- ADJACENT PROJECTS BY OTHERS

→ PROPOSED TRAVEL LANE
 MILL SEAL & OVERLAY

0 50 100 150 200
 SCALE IN FEET

