I-45 SEGMENT 1 PROPOSED RECOMMENDED ALTERNATIVE: TIDWELL TO SHEPHERD DR. SECTION

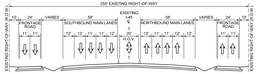

EXISTING TYPICAL SECTION
AIRLINE DRIVE TO SHEPHERD DRIVE

NOT TO SCALE

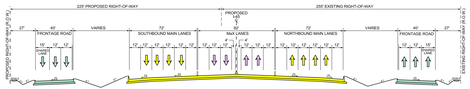

PROPOSED TYPICAL SECTION
AIRLINE DRIVE TO SHEPHERD DRIVE

NOT TO SCALE

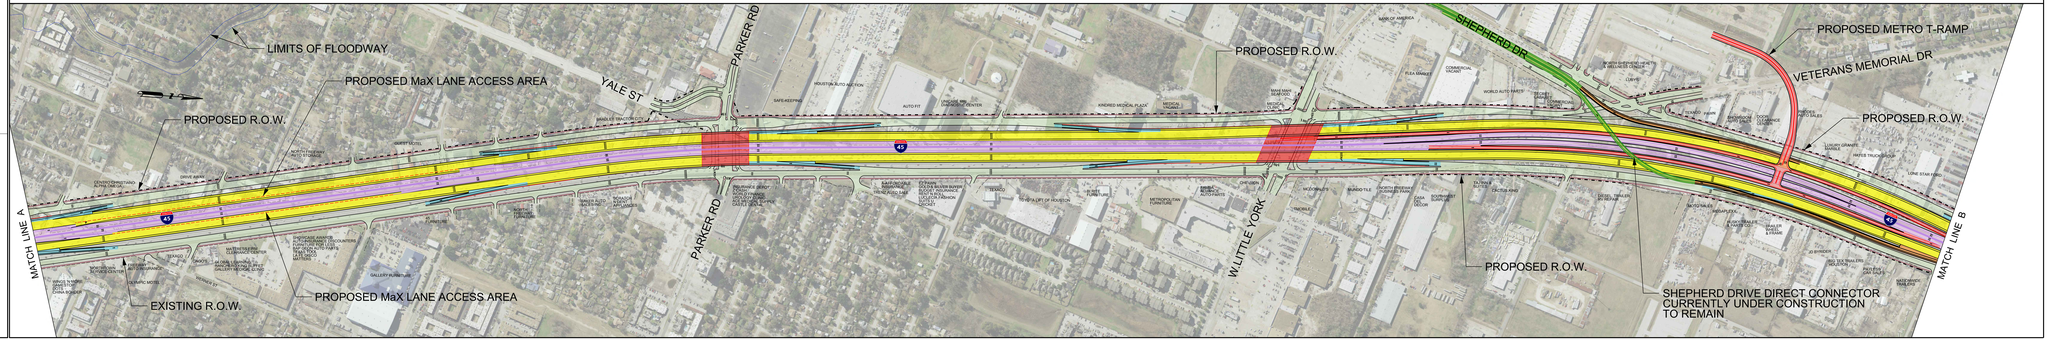

PRELIMINARY SUBJECT TO CHANGE

PRELIMINARY SUBJECT TO CHANGE

PRELIMINARY SUBJECT TO CHANGE