TEXAS DEPARTMENT OF TRANSPORTATION

DALLAS DISTRICT

JAMES K. SEDMAN, P.E. - DISTRICT ENGINEER

DESIGN SCHEMATIC

IH 35E/US 67

DALLAS COUNTY

US 67: FROM FM 1382 TO SOUTH OF IH 20
CSJ: 0261-02-044
US 67: FROM SOUTH OF IH 20 TO IH 35E
CSJ: 0261-03-030
IH 35E: FROM IH 20 TO US 67
CSJ: 0442-03-XXX
IH 35E: FROM US 67 TO SOUTH OF IH 30 (EIGHTH STREET)
CSJ: 0442-03-XXX
IH 35E: FROM IH 30 TO REUNION BLVD
CSJ: 0196-03-269
PROJECT LENGTH - 23.44 MILES

HIGHWAY CLASSIFICATION

URBAN FREEWAY

NOT INTENDED FOR CONSTRUCTION OR RIGHT-OF-WAY PURPOSES

LOG MILEAGE

ALIGNMENTS

CONTROLS

PROGRAMMED PROJECT DESIGNED TO CURRENT AASHTO, TXDOT AND FEDERAL STANDARDS EXCEPT AS NOTED IN SCHEDULE

DATE OF LETTING

TABLE OF CONTENTS

ROLL

PLAN

SHEET 5 OF 8

LTRA

LYNN T. RAMEY & ASSOCIATES, INC.
Texas Registered Engineering Firm F-2309
Farmers Branch, Texas 75234 - 214-979-1166
Texas Registered Surveying Firm 100174-00
DATE REGISTERED OR INCORPORATED: 10/1/1952

Texas Department of Transportation

©2015 by Texas Department of Transportation
All rights reserved

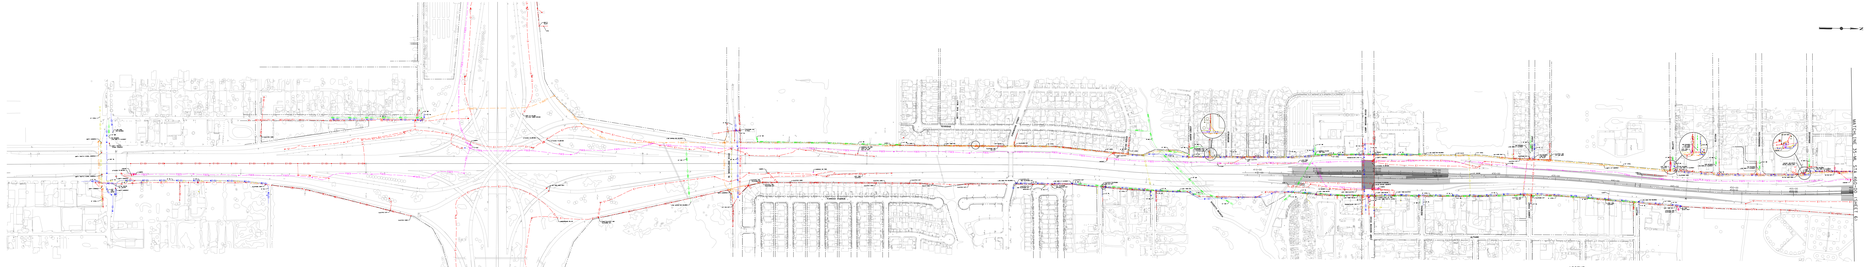

LEGEND

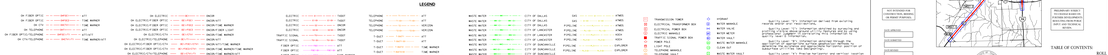

TEXAS DEPARTMENT OF TRANSPORTATION

DALLAS DISTRICT

JAMES K. SEDMAN, P.E. - DISTRICT ENGINEER

DESIGN SCHEMATIC

IH 35E/US 67

DALLAS COUNTY

US 67: FROM FM 1382 TO SOUTH OF IH 20
CSJ: 0261-02-044
US 67: FROM SOUTH OF IH 20 TO IH 35E
CSJ: 0261-03-030
IH 35E: FROM IH 20 TO US 67
CSJ: 0442-03-XXX
IH 35E: FROM US 67 TO SOUTH OF IH 30 (EIGHTH STREET)
CSJ: 0442-03-XXX
IH 35E: FROM IH 30 TO REUNION BLVD
CSJ: 0196-03-269
PROJECT LENGTH - 23.44 MILES

HIGHWAY CLASSIFICATION

URBAN FREEWAY

NOT INTENDED FOR CONSTRUCTION OR RIGHT-OF-WAY PURPOSES

LOG MILEAGE

ALIGNMENTS

CONTROLS

PROGRAMMED PROJECT DESIGNED TO CURRENT AASHTO, TXDOT AND FEDERAL STANDARDS EXCEPT AS NOTED IN SCHEDULE

DATE OF LETTING

TABLE OF CONTENTS

ROLL

PLAN

SHEET 5 OF 8

LTRA

LYNN T. RAMEY & ASSOCIATES, INC.
Texas Registered Engineering Firm F-2309
Farmers Branch, Texas 75234 - 214-979-1166
Texas Registered Surveying Firm 100174-00
DATE REGISTERED OR INCORPORATED: 10/1/1952

Texas Department of Transportation

©2015 by Texas Department of Transportation
All rights reserved